


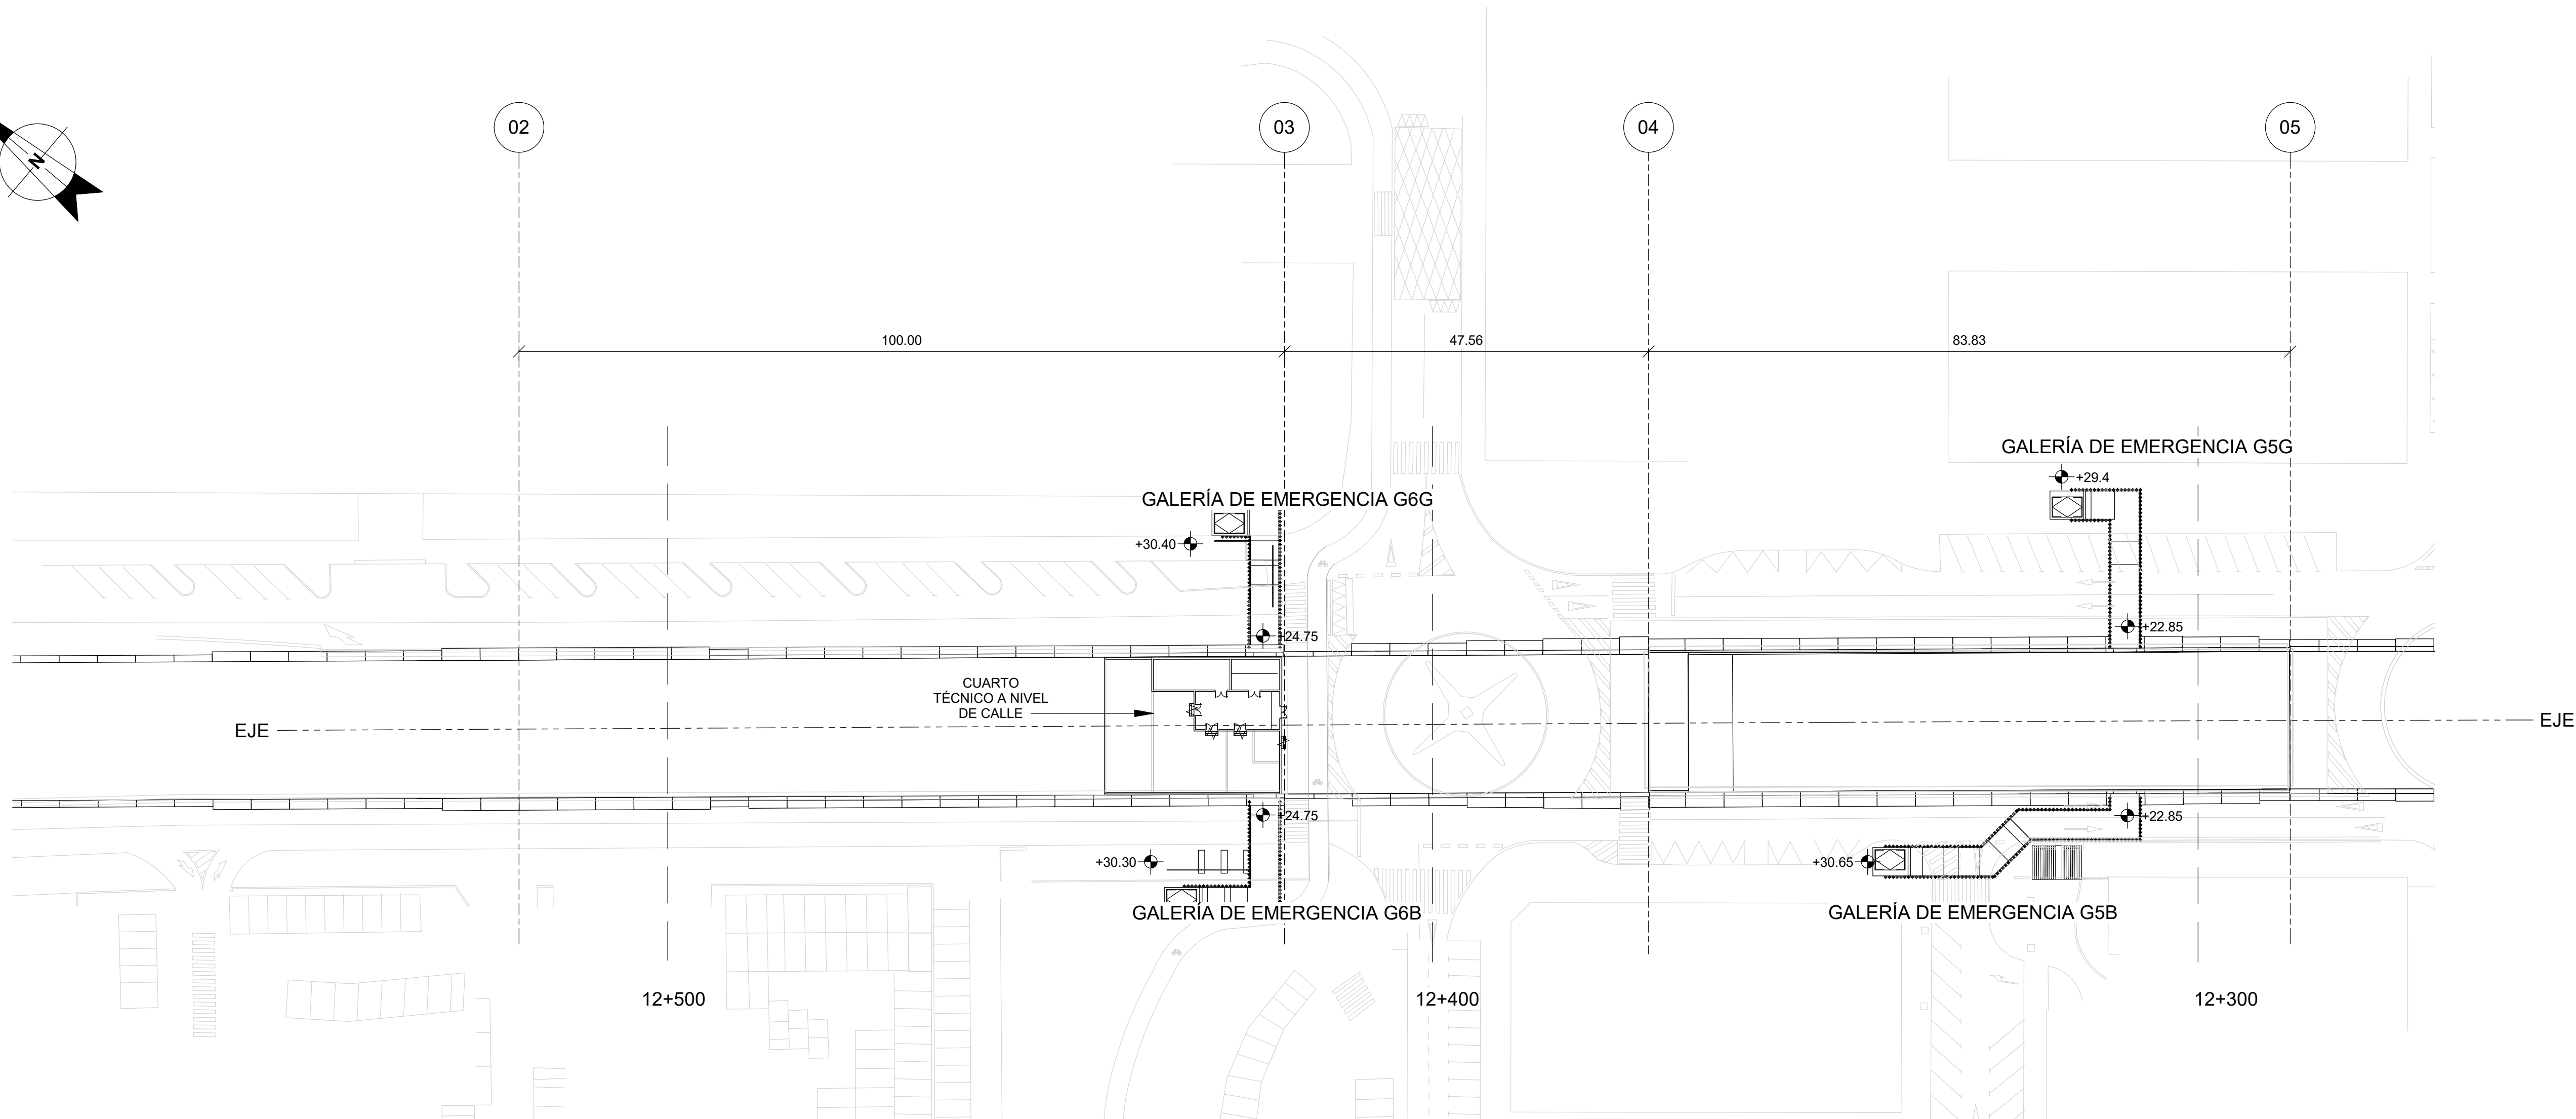


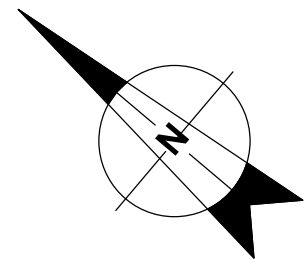

1 **TRAMO 01**
SCALE 1 : 500

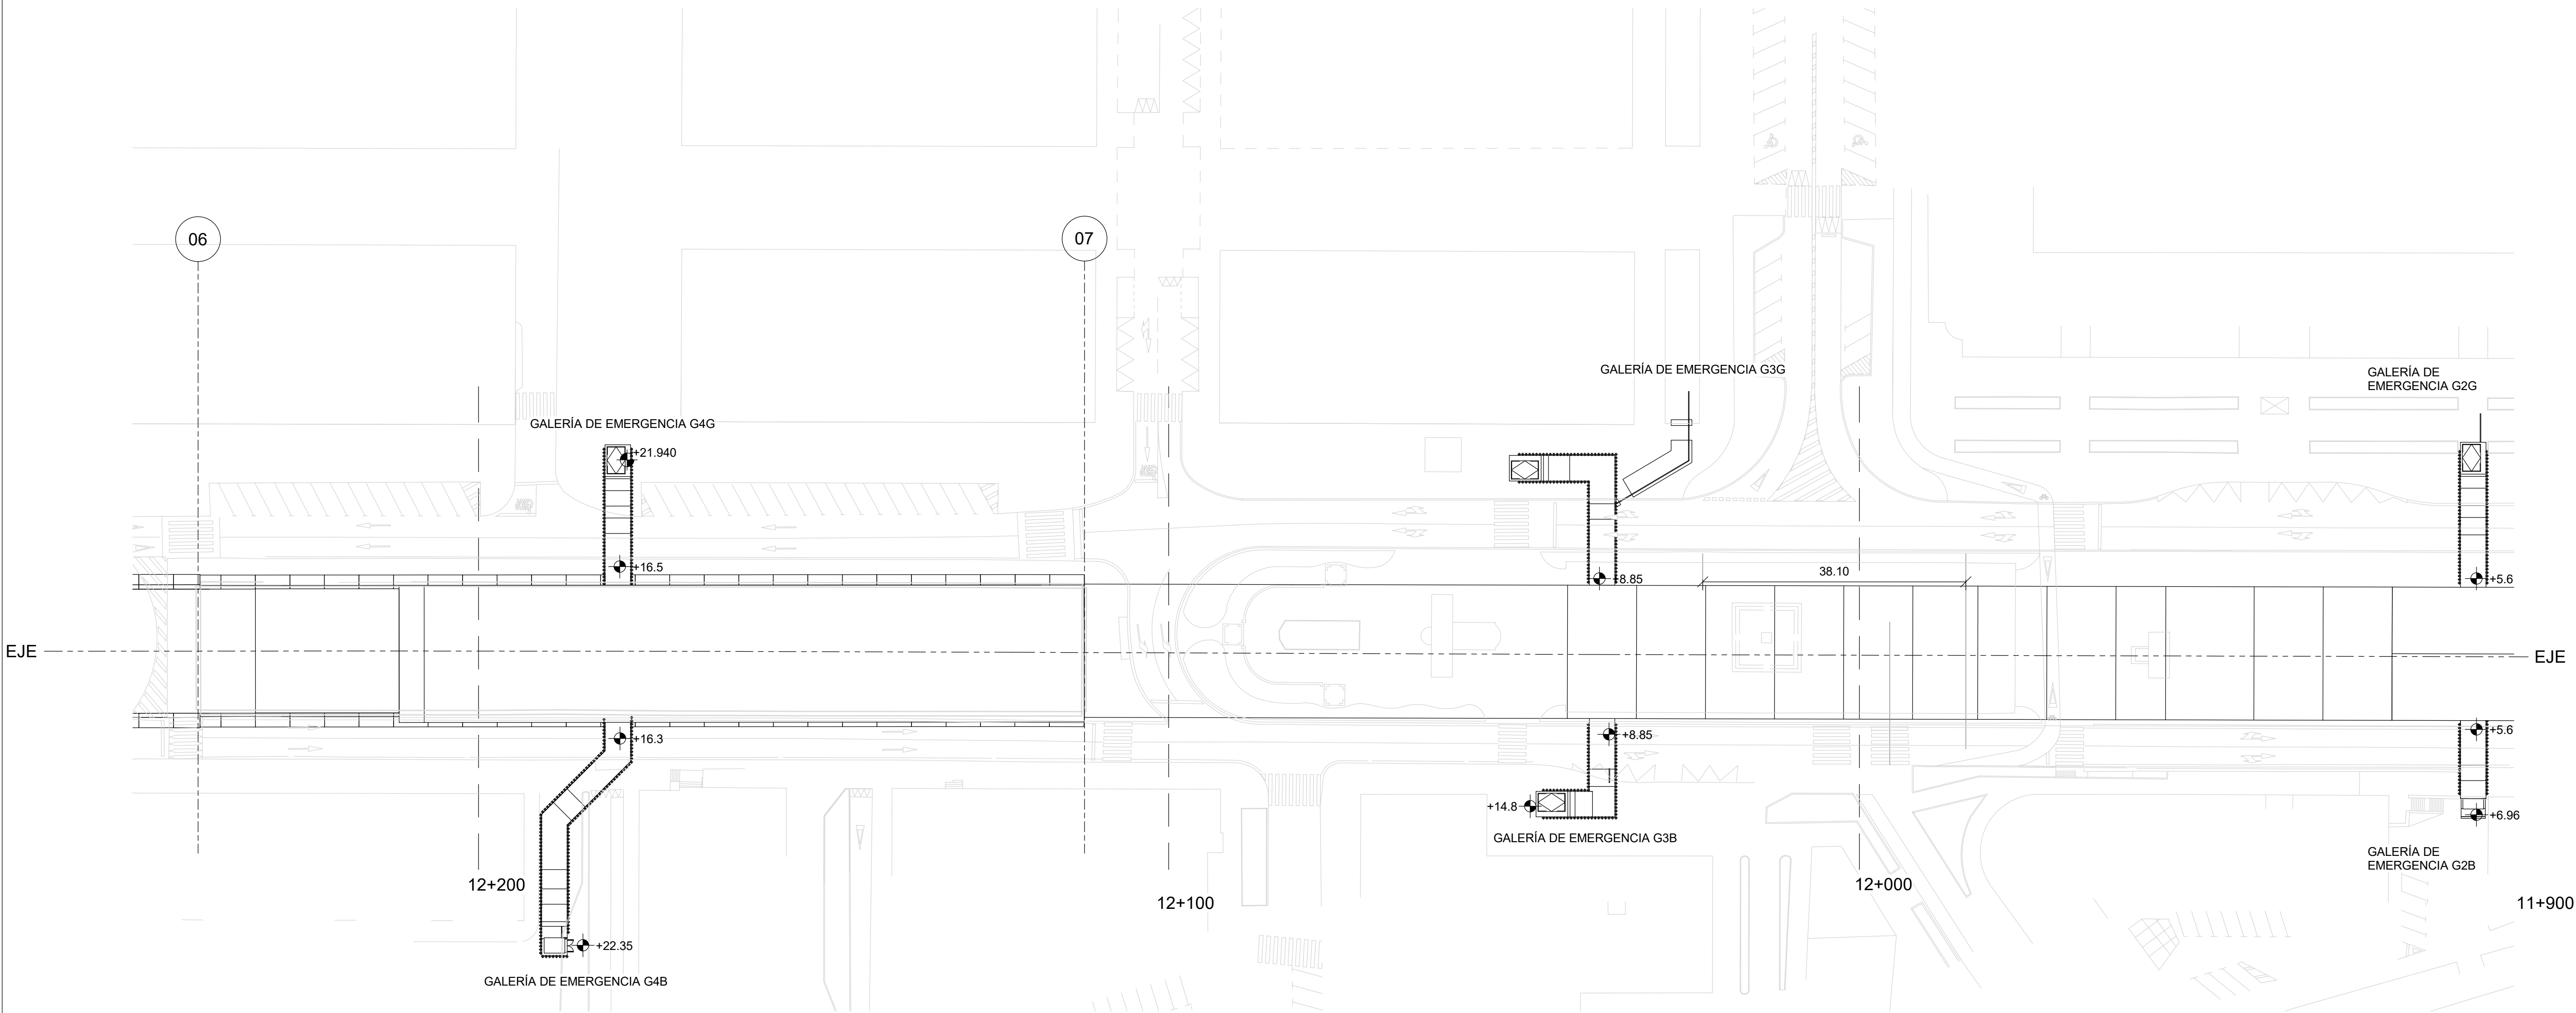

1 **TRAMO 02**
SCALE 1 : 500

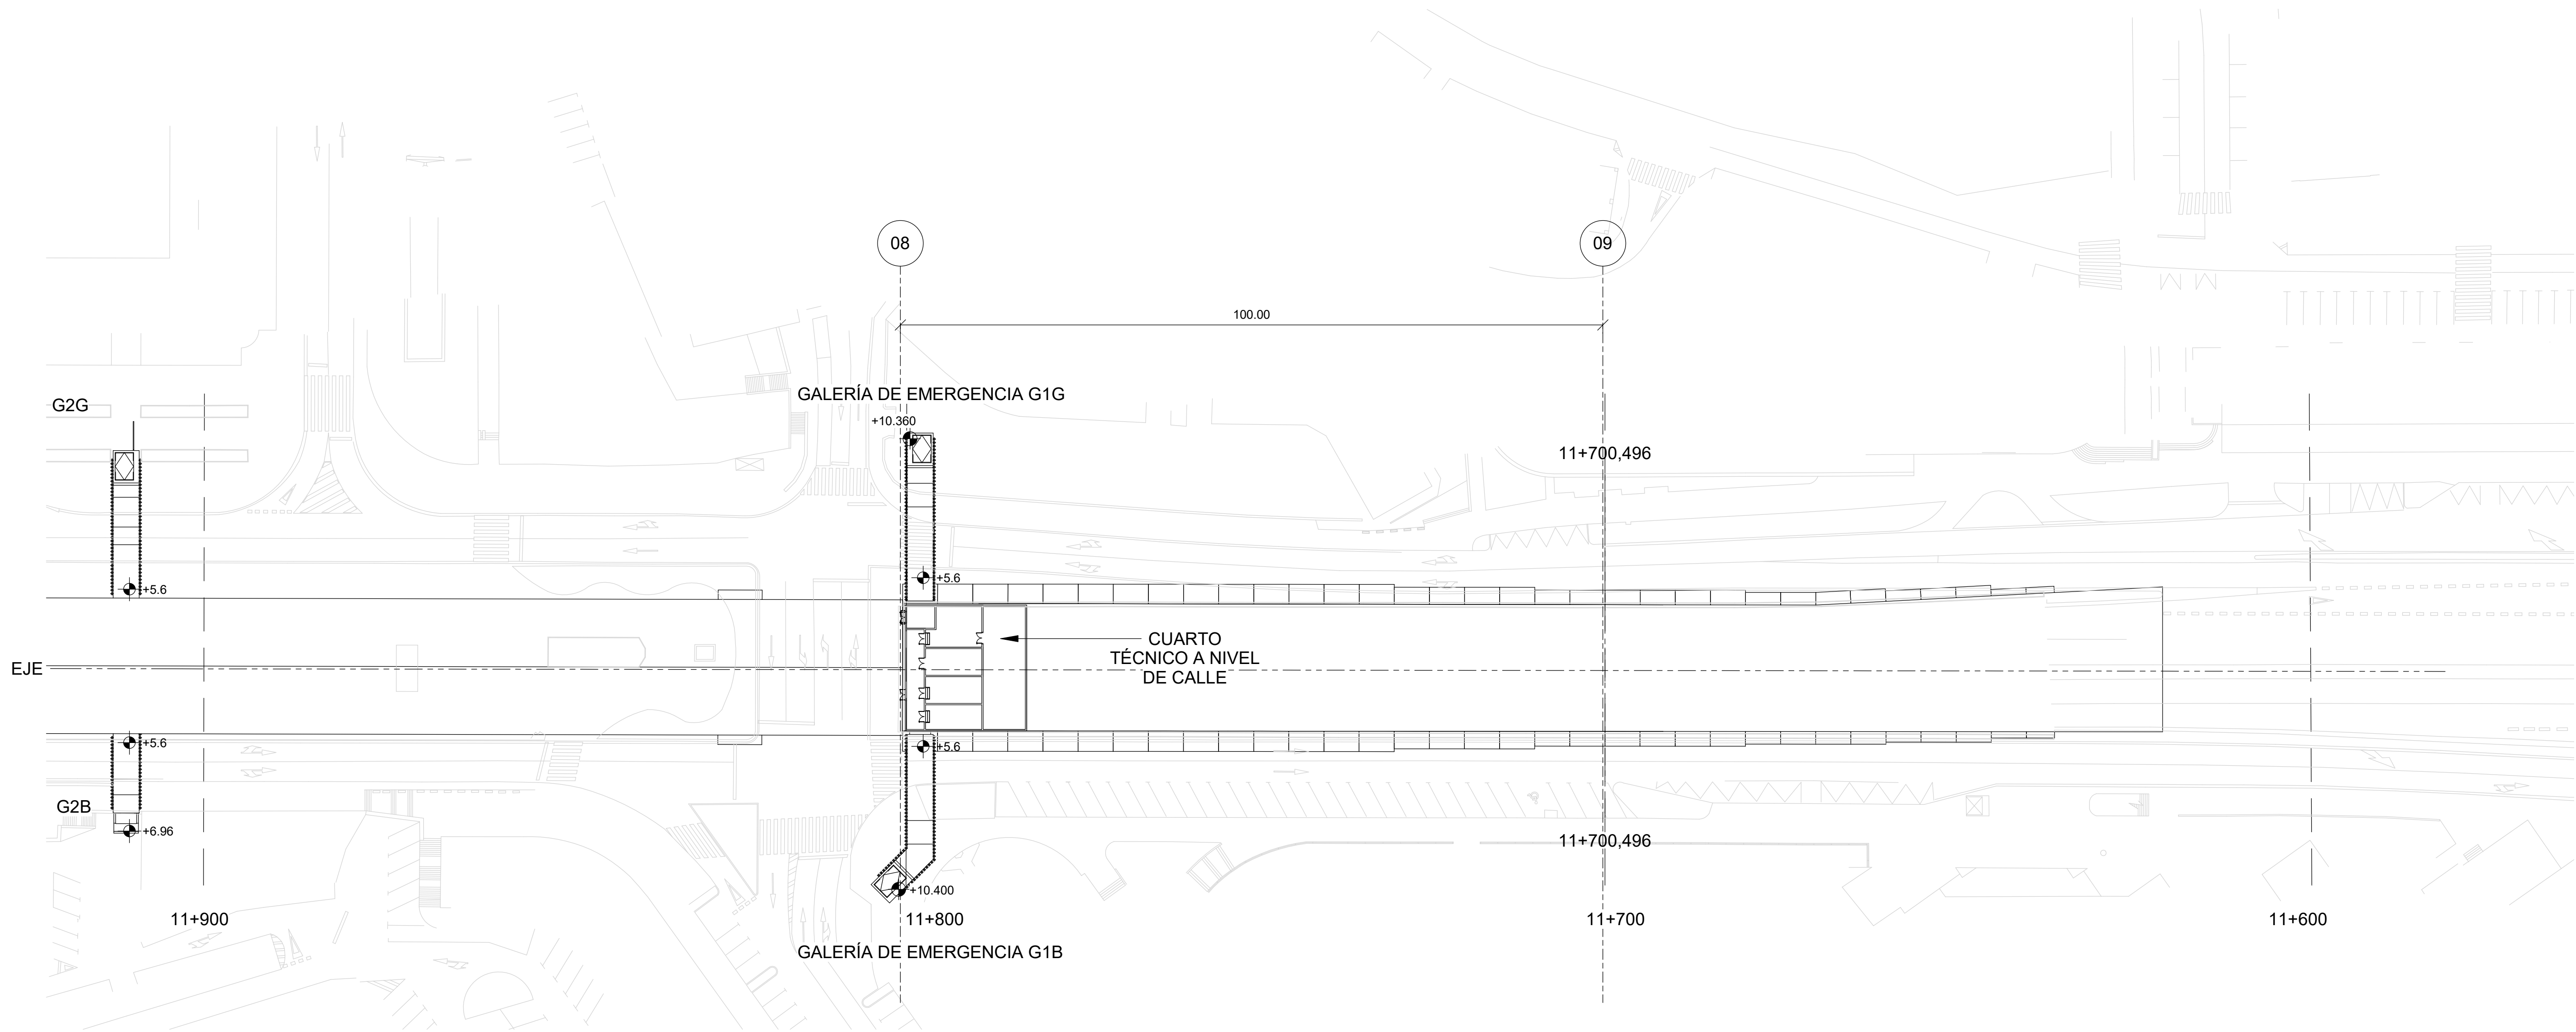

1 **TRAMO 03**
SCALE 1 : 500